SOUTH SIDE ELEVATION

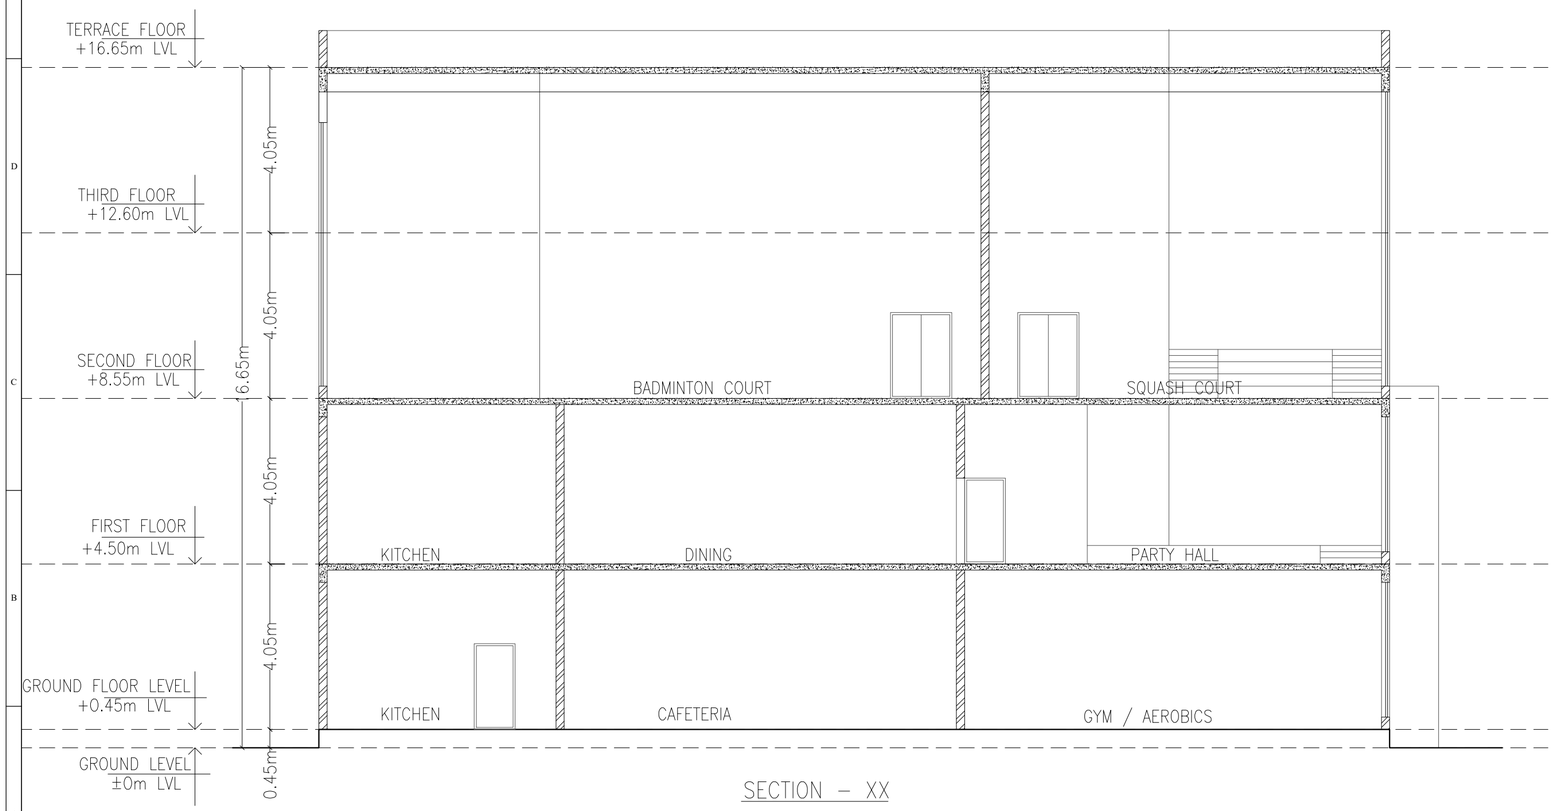

SECTION – XX

BANGALORE DEVELOPMENT AUTHORITY
OFFICE OF THE EXECUTIVE ENGINEER
T.CHOWDAIAH ROAD, KUMARAPARK WEST,
BENGALURU – 560020

PROJECT TITLE:

PROPOSED CONSTRUCTION OF 3 BHK+DH, 3BHK, 4BHK+DH,
4 BHK HOUSING PROJECT & RECREATION CENTER
AT KALATHAMMANAHALLI (Dr.Shivaram Karanth Layout)
SY NO 46, 47, 47 , 47,&47/4
KALATHAMMANAHALLI BANGALORE

DRAWING TITLE:

RECREATION CENTER
SECTION & ELEVATION

DRAWING NUMBER	REV
A – 06	T0